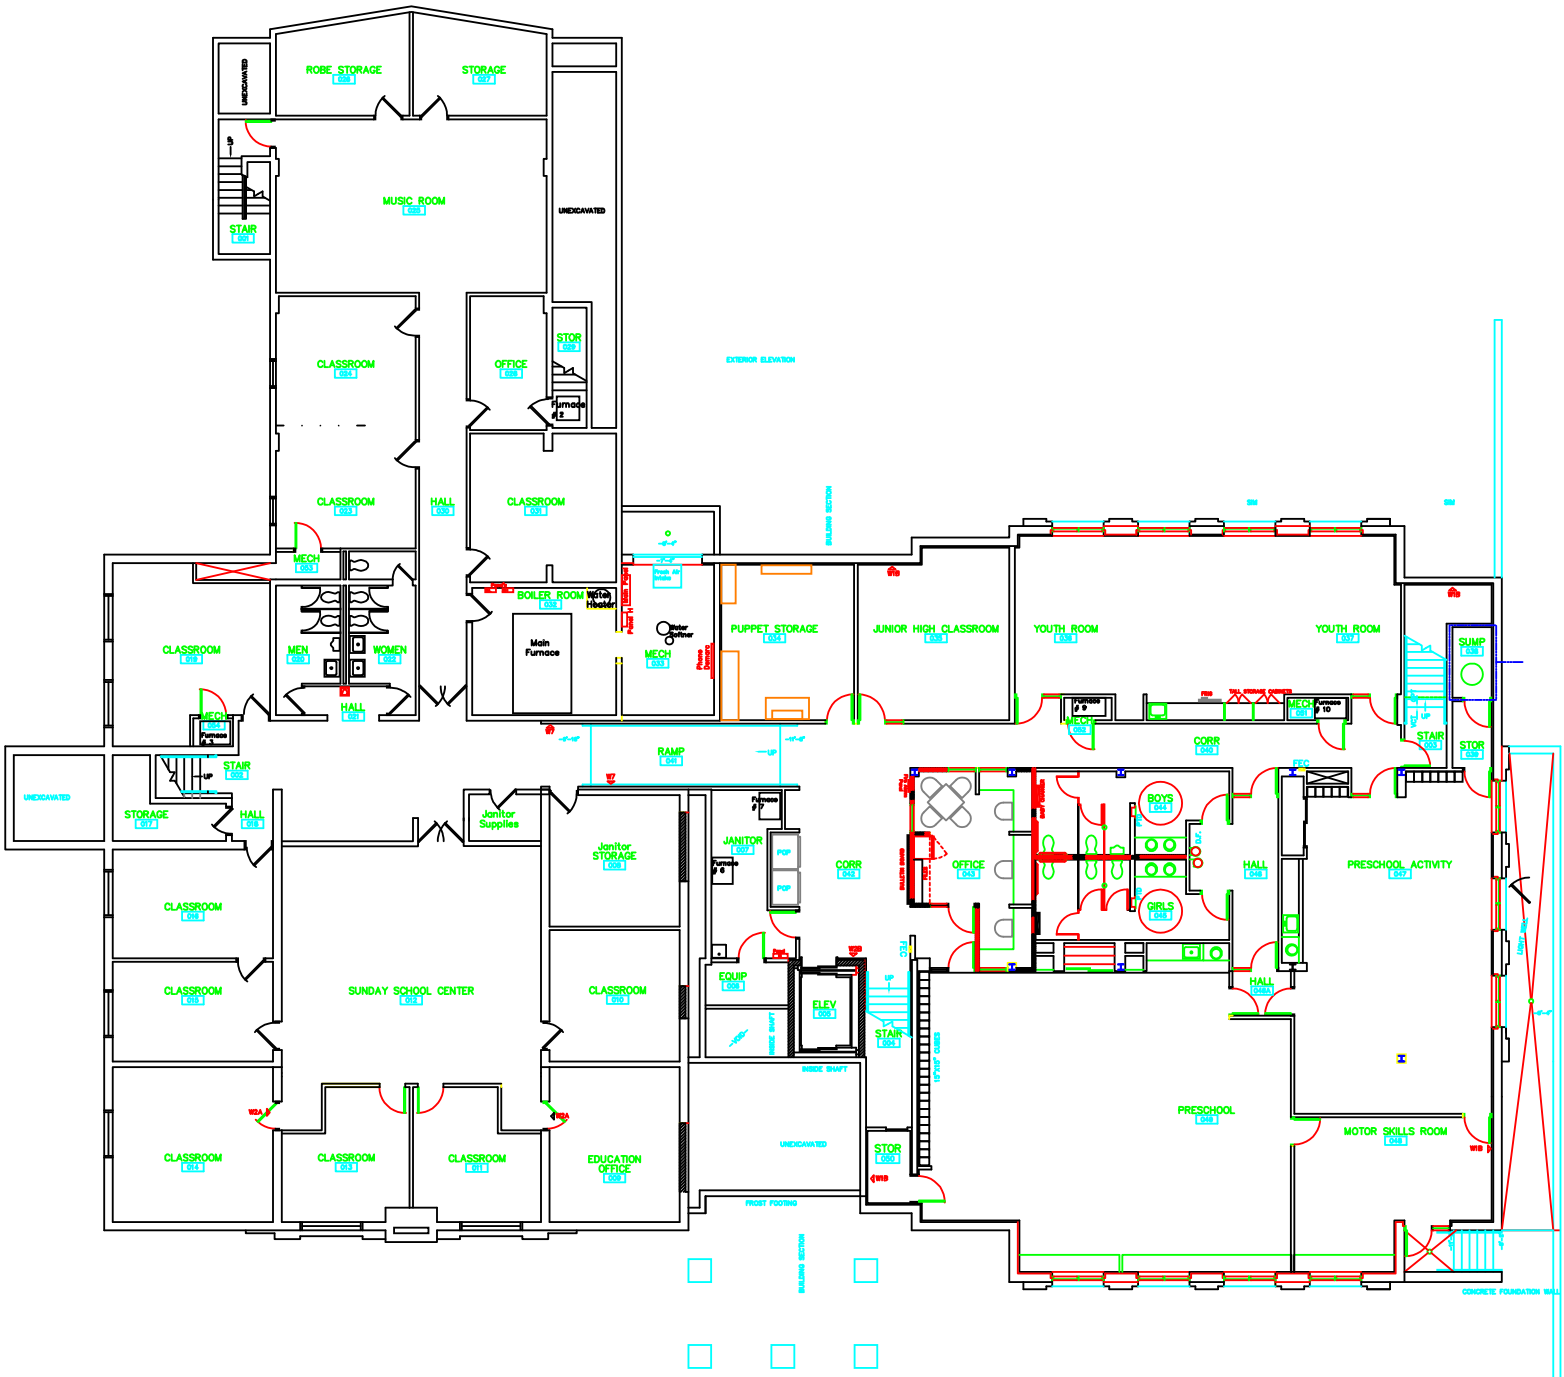

LOWER LEVEL FLOOR PLAN